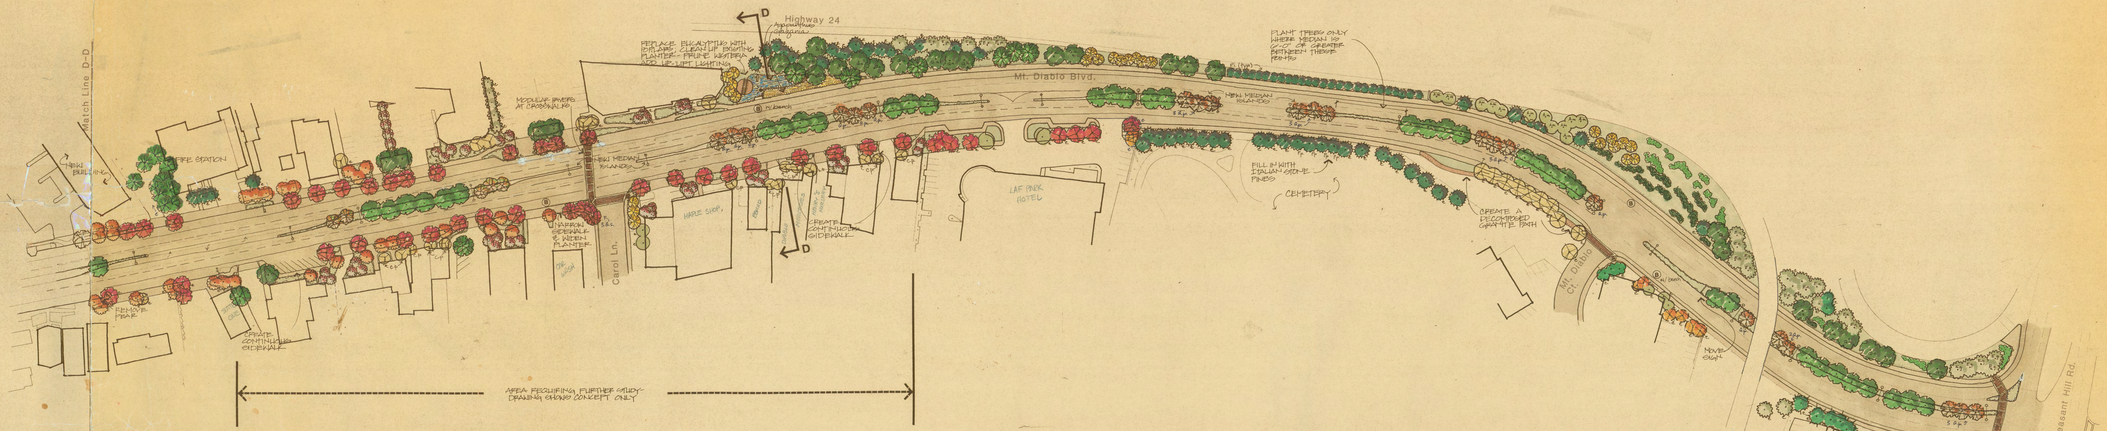

SECTION D – D

1/8" = 1'-0"

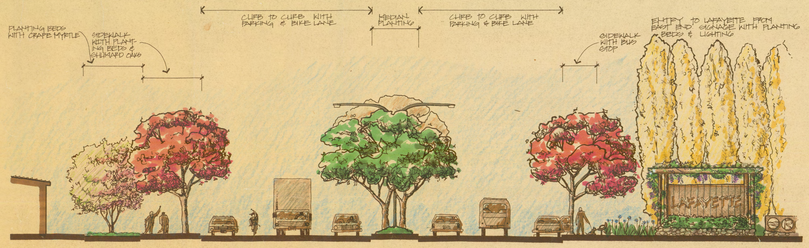

Key Map

DOWNTOWN STREET IMPROVEMENT MASTER PLAN

City of Lafayette, California

Russell A. Beatty, ASLA · Landscape Architect

North

Scale: 1": 50'-0"

Date:

Revisions:

Sheet 4 of 6 Sheets