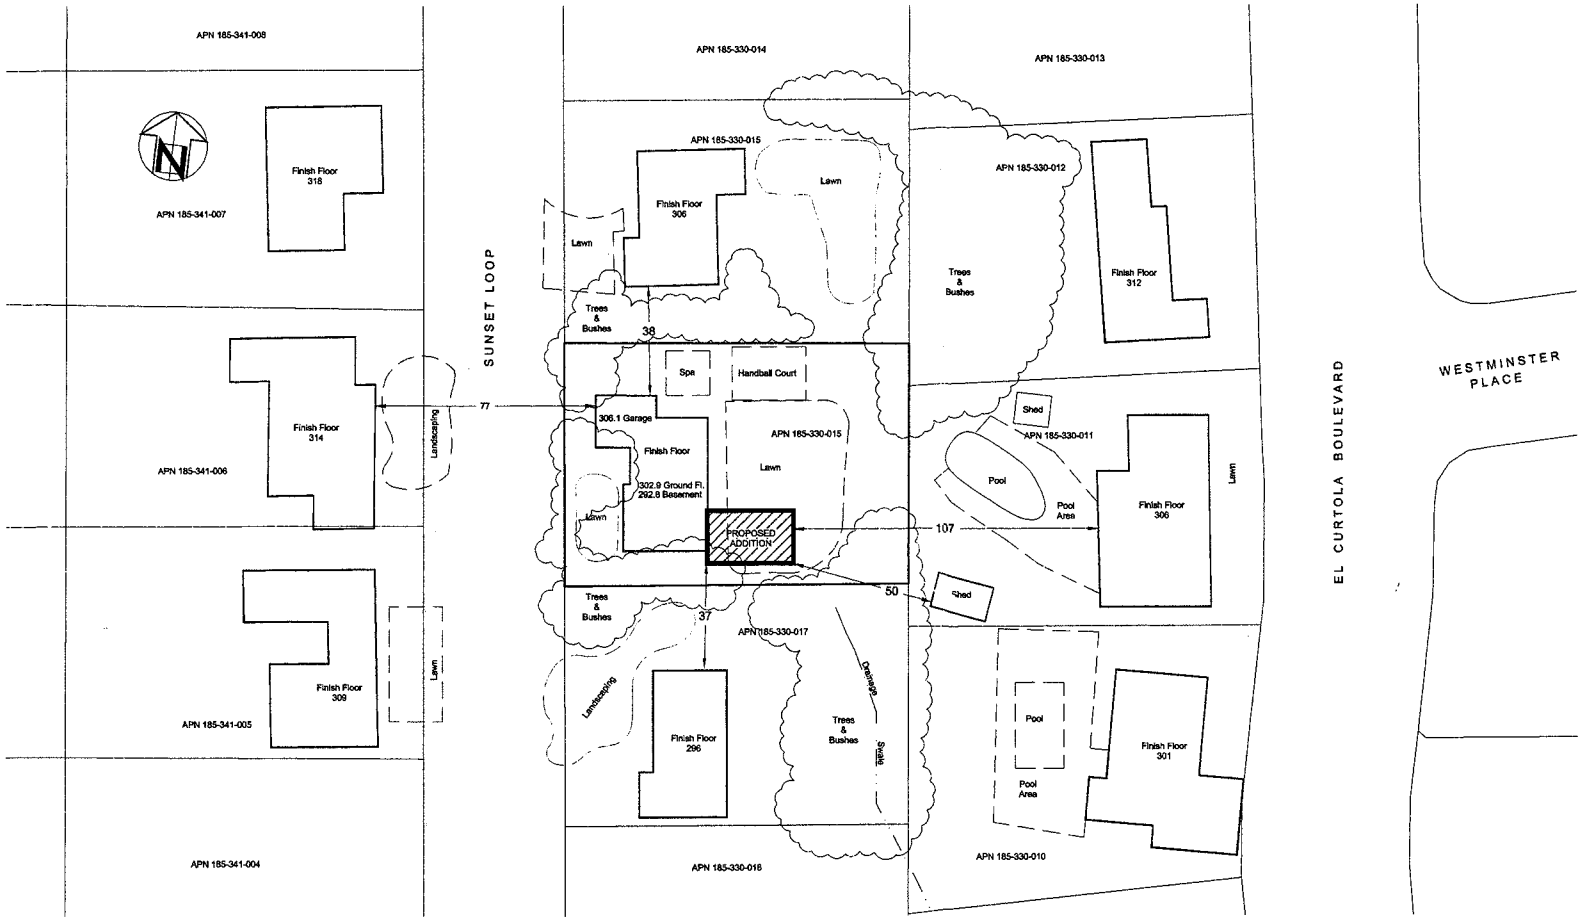

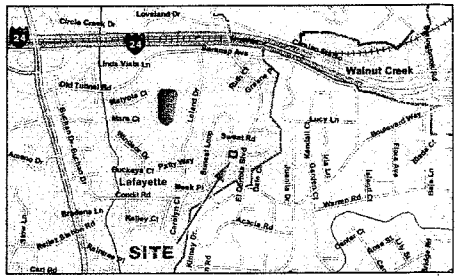

VICINITY MAP

Legend & Notes:

1. Property lines are represented approximately only. See site plan for detailed property line information.
2. Finish floor elevations for and distances to adjoining residences are approximate.

EXAMPLE

Context Map #1

See submittal checklist for complete requirements.

No.	Description	Date

Job Number: 04005

Sheet title:

Context Map

Sheet number:

C-1

Scale: 1" = 20'